


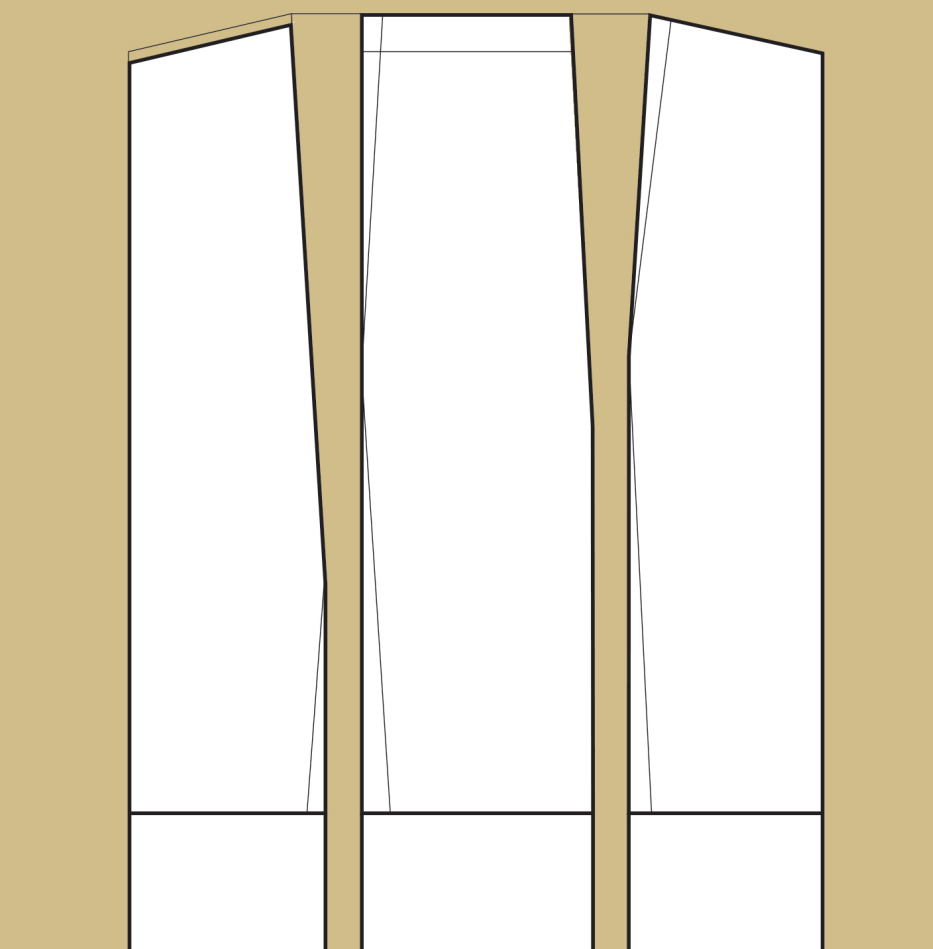

ARBAB RESIDENTIAL BUILDING

ARCHITECT
CLIENT
MARCH

[ARSH]4D
MR.ZOLFAGHARI
2024

Arbab Residential Building

Principal Architect: Alireza Sherafati - Pantea Eslami

Lead Designer: Parsa Ardam

Project Manager: Asal Alizade

Design Team: Niloofar Mohamadzade- Niloofar Moghadasi- Yasamin Bahrami- Malihe

Gholizade- Zahra Asnaashari- Fateme Prastalouy- Saba Fathi

Client: Mr. Zolfaghari


Structure Consultant: Eng. Boroumand

Mechanical Consultant: Eng. Kamyab

Electrical Consultant: Eng. Afshar


Rendering: Niloofar Mohamadzade



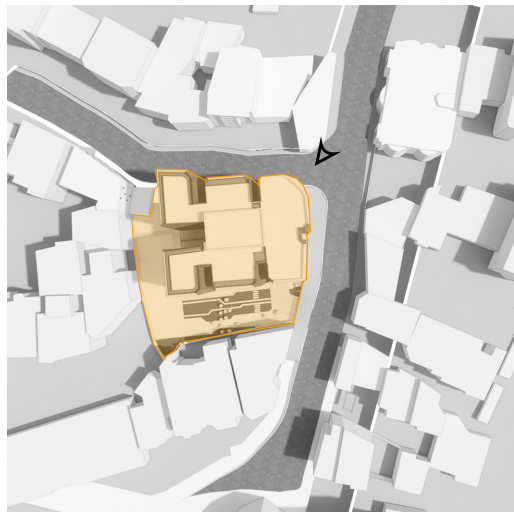


Arbab Residential Building



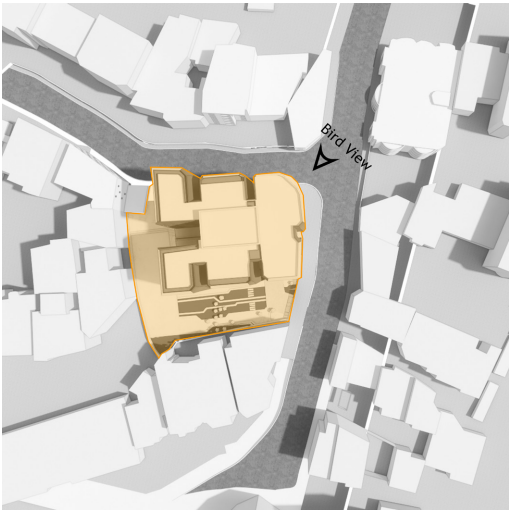


Arbab Residential Building



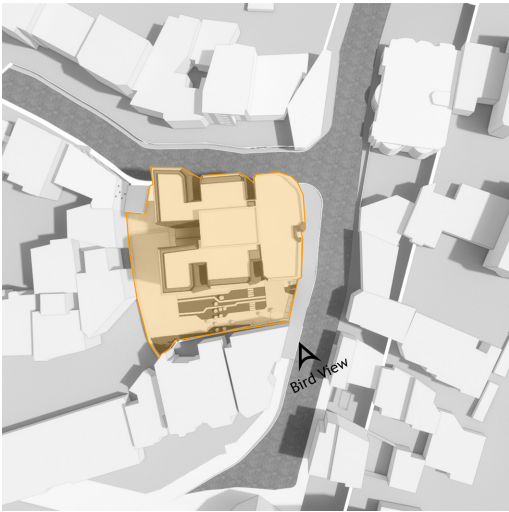


Arbab Residential Building



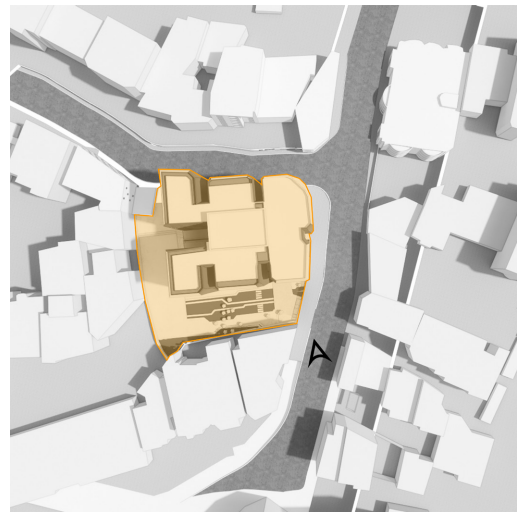


Arbab Residential Building



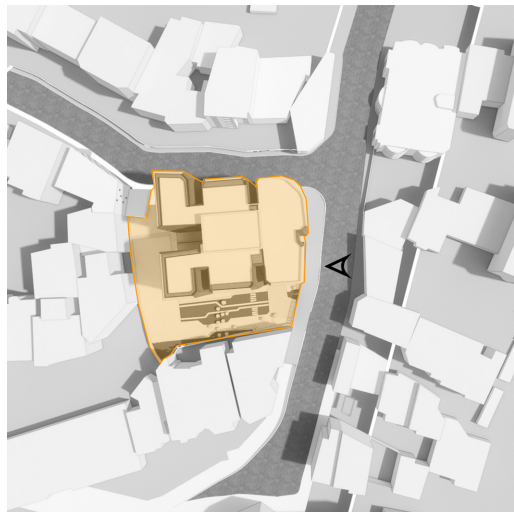


Arbab Residential Building



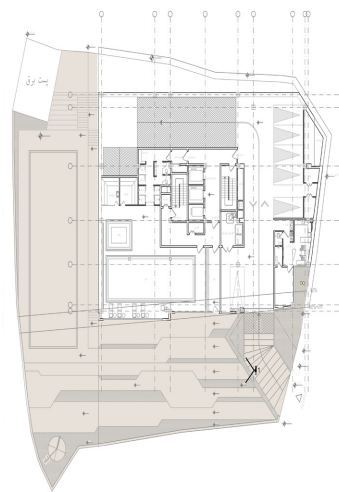


Arbab Residential Building



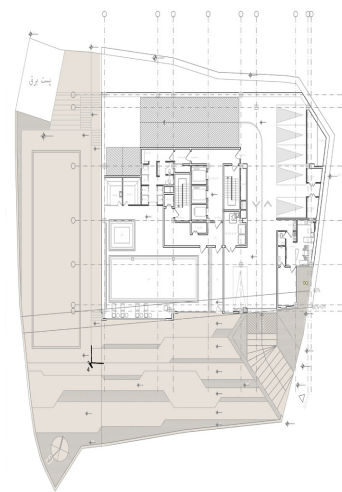

Arbab Residential Building



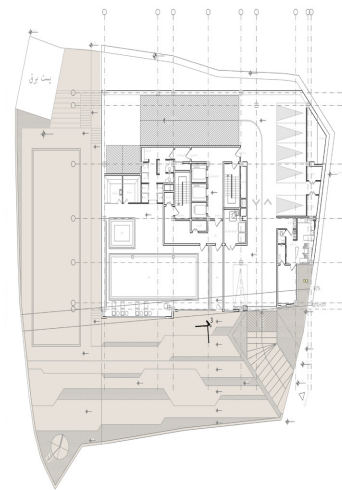


Arbab Residential Building



INTERIOR DESIGN

Plans


- Scale 1:200

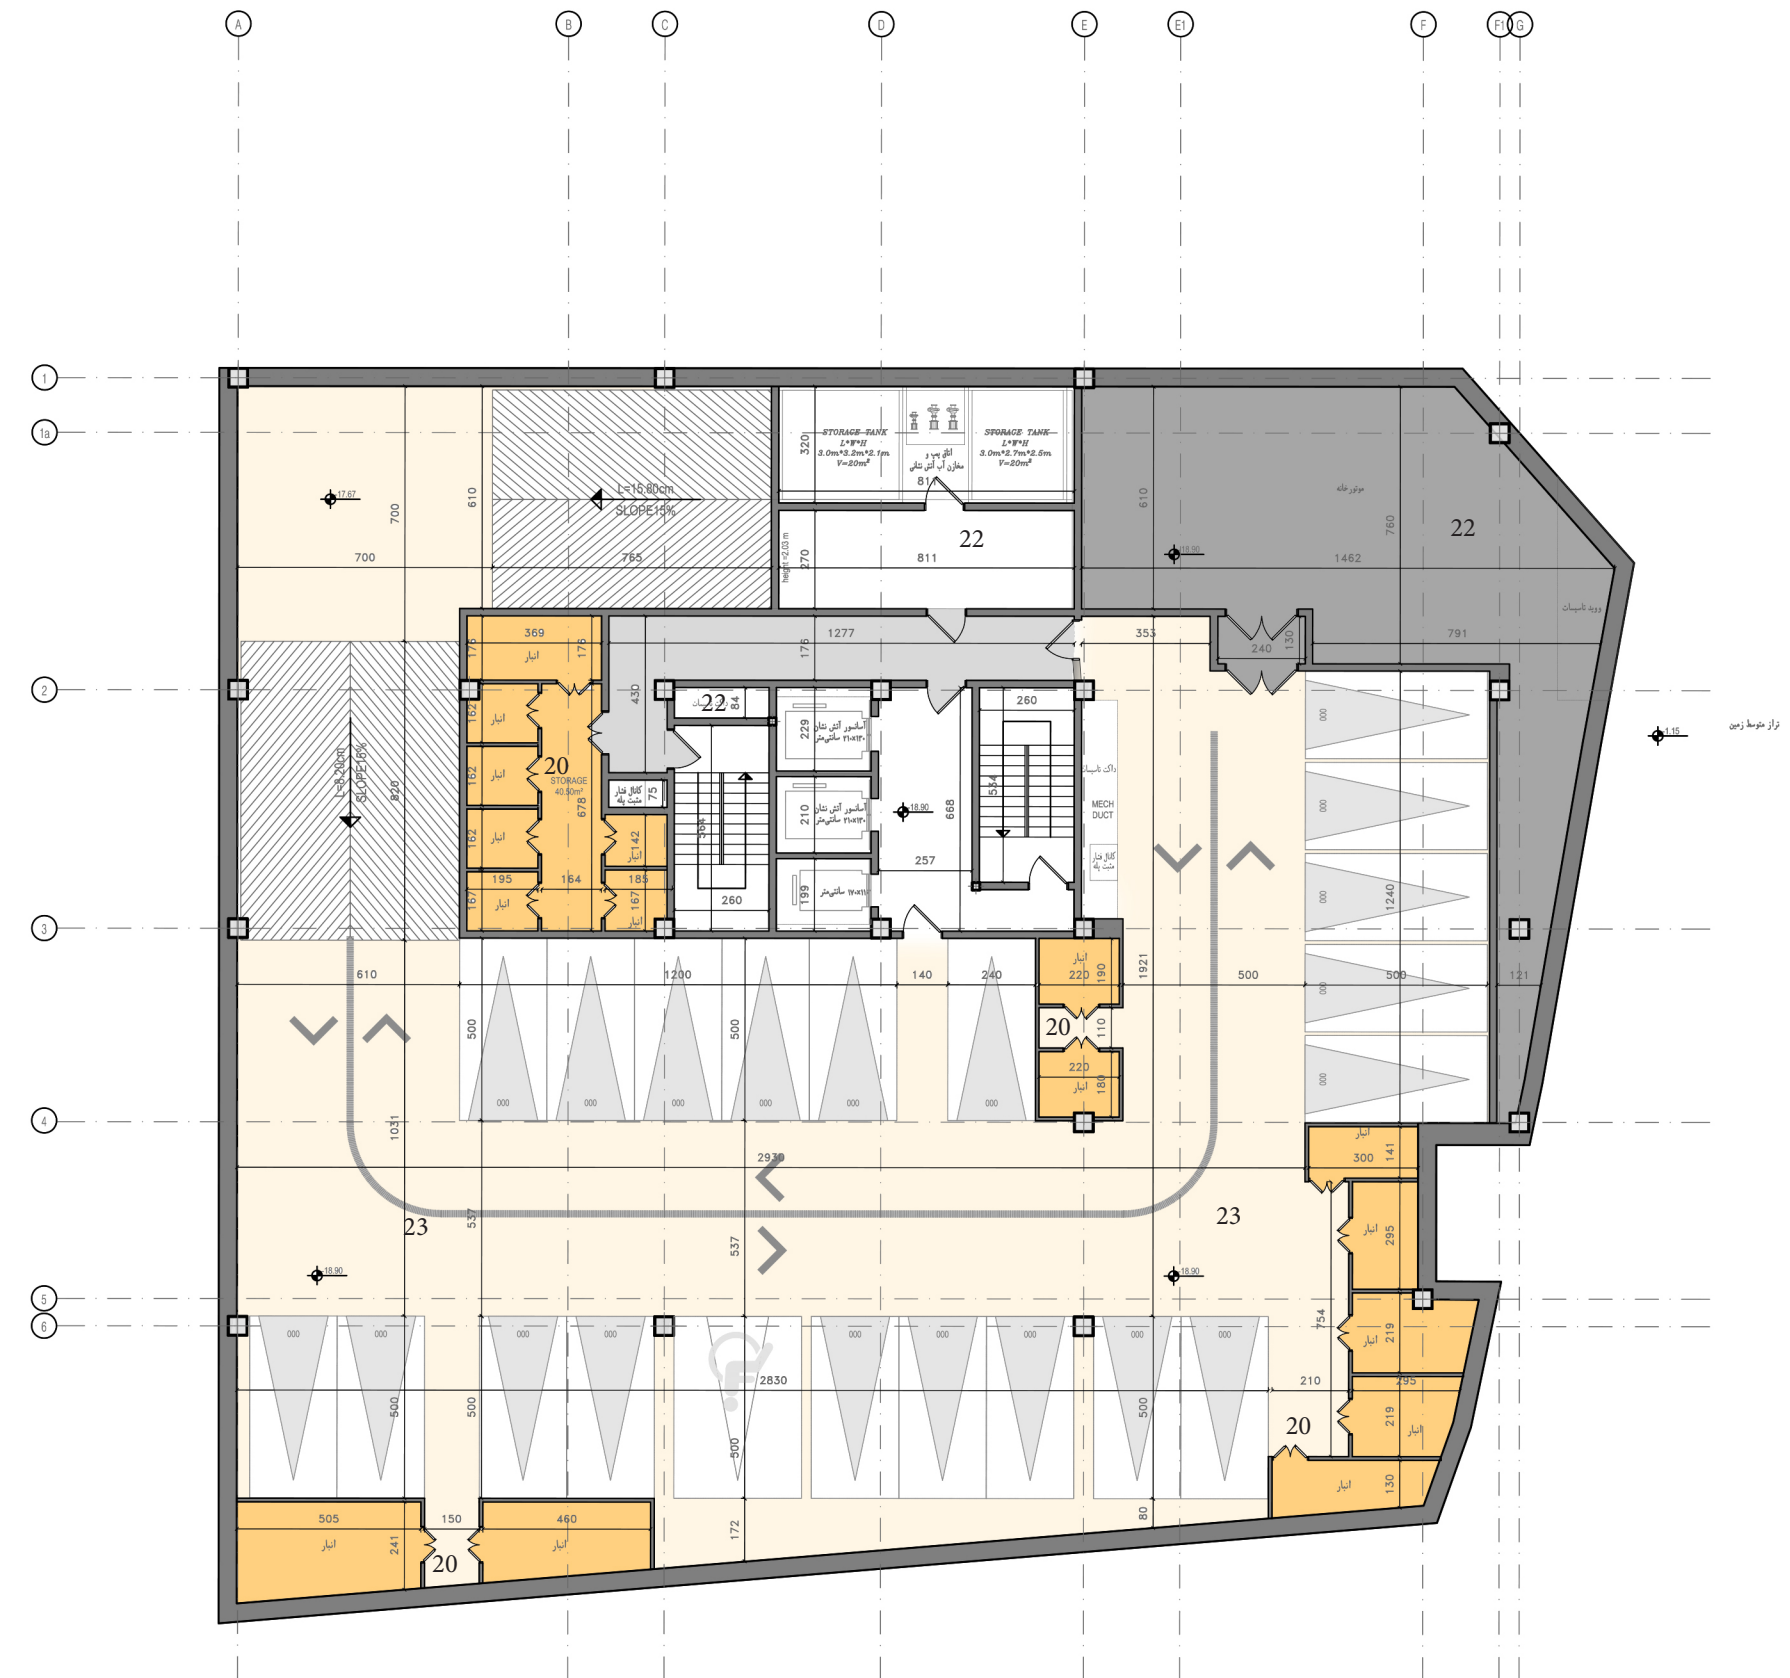

- 1. Entrance
- 2. Lobby
- 3. Party Room
- 4. Gym
- 5. Game Room
- 6. Meeting Room
- 7. Management
- 8 . Cinema
- 9. Fire fighters Room
- 10. Living Room
- 11. Kitchen
- 12. Master Bedroom
- 13. Bedroom
- 14. W.C
- 15. Bathroom
- 16. Laundry
- 17. Terrace
- 18. Pool
- 19. Ganitory
- 20. Storage**
- 21. Shooting
- 22. Mechanical Room**
- 23. parking**
- 24. Roof Garden

Scale 1:200


Arbab Residential Building

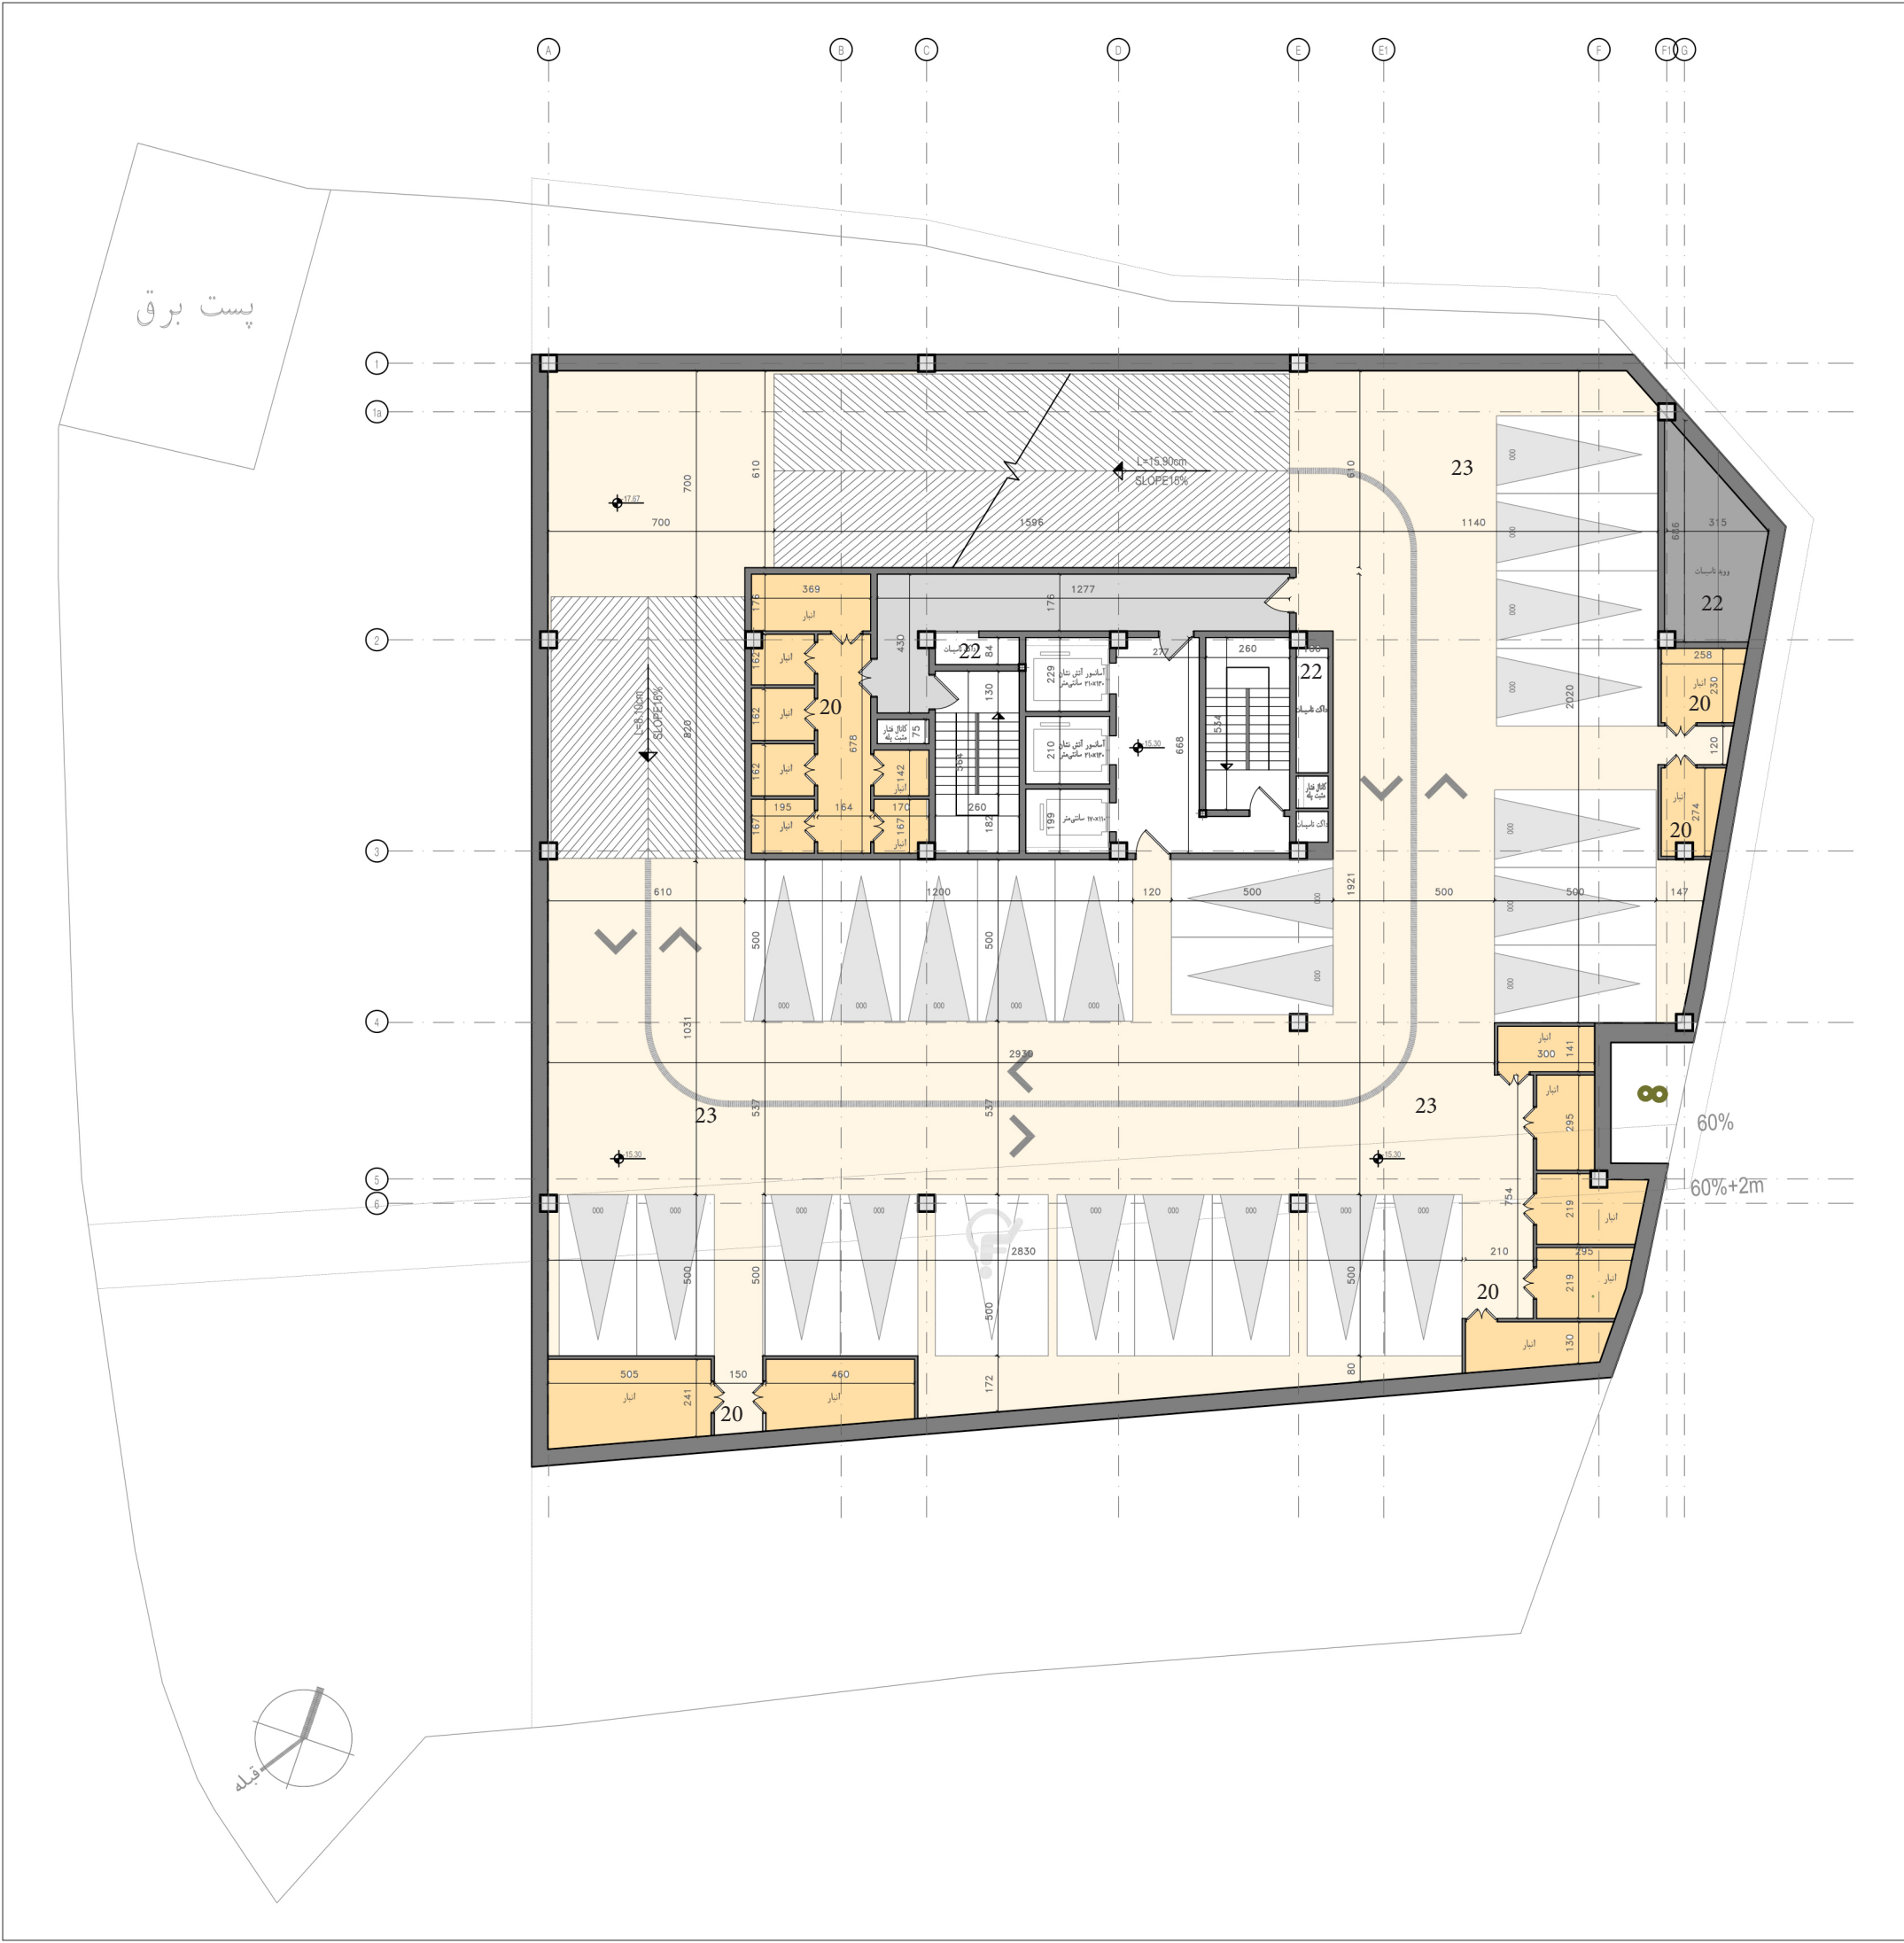

1. Entrance
2. Lobby
3. Party Room
4. Gym
5. Game Room
6. Meeting Room
7. Management
8. Cinema
9. Fire fighters Room
10. Living Room
11. Kitchen
12. Master Bedroom
13. Bedroom
14. W.C
15. Bathroom
16. Laundry
17. Terrace
18. Pool
19. Ganitory
20. Storage
21. Shooting
22. Mechanical Room
23. parking
24. Roof Garden

Scale 1:200


Arbab Residential Building

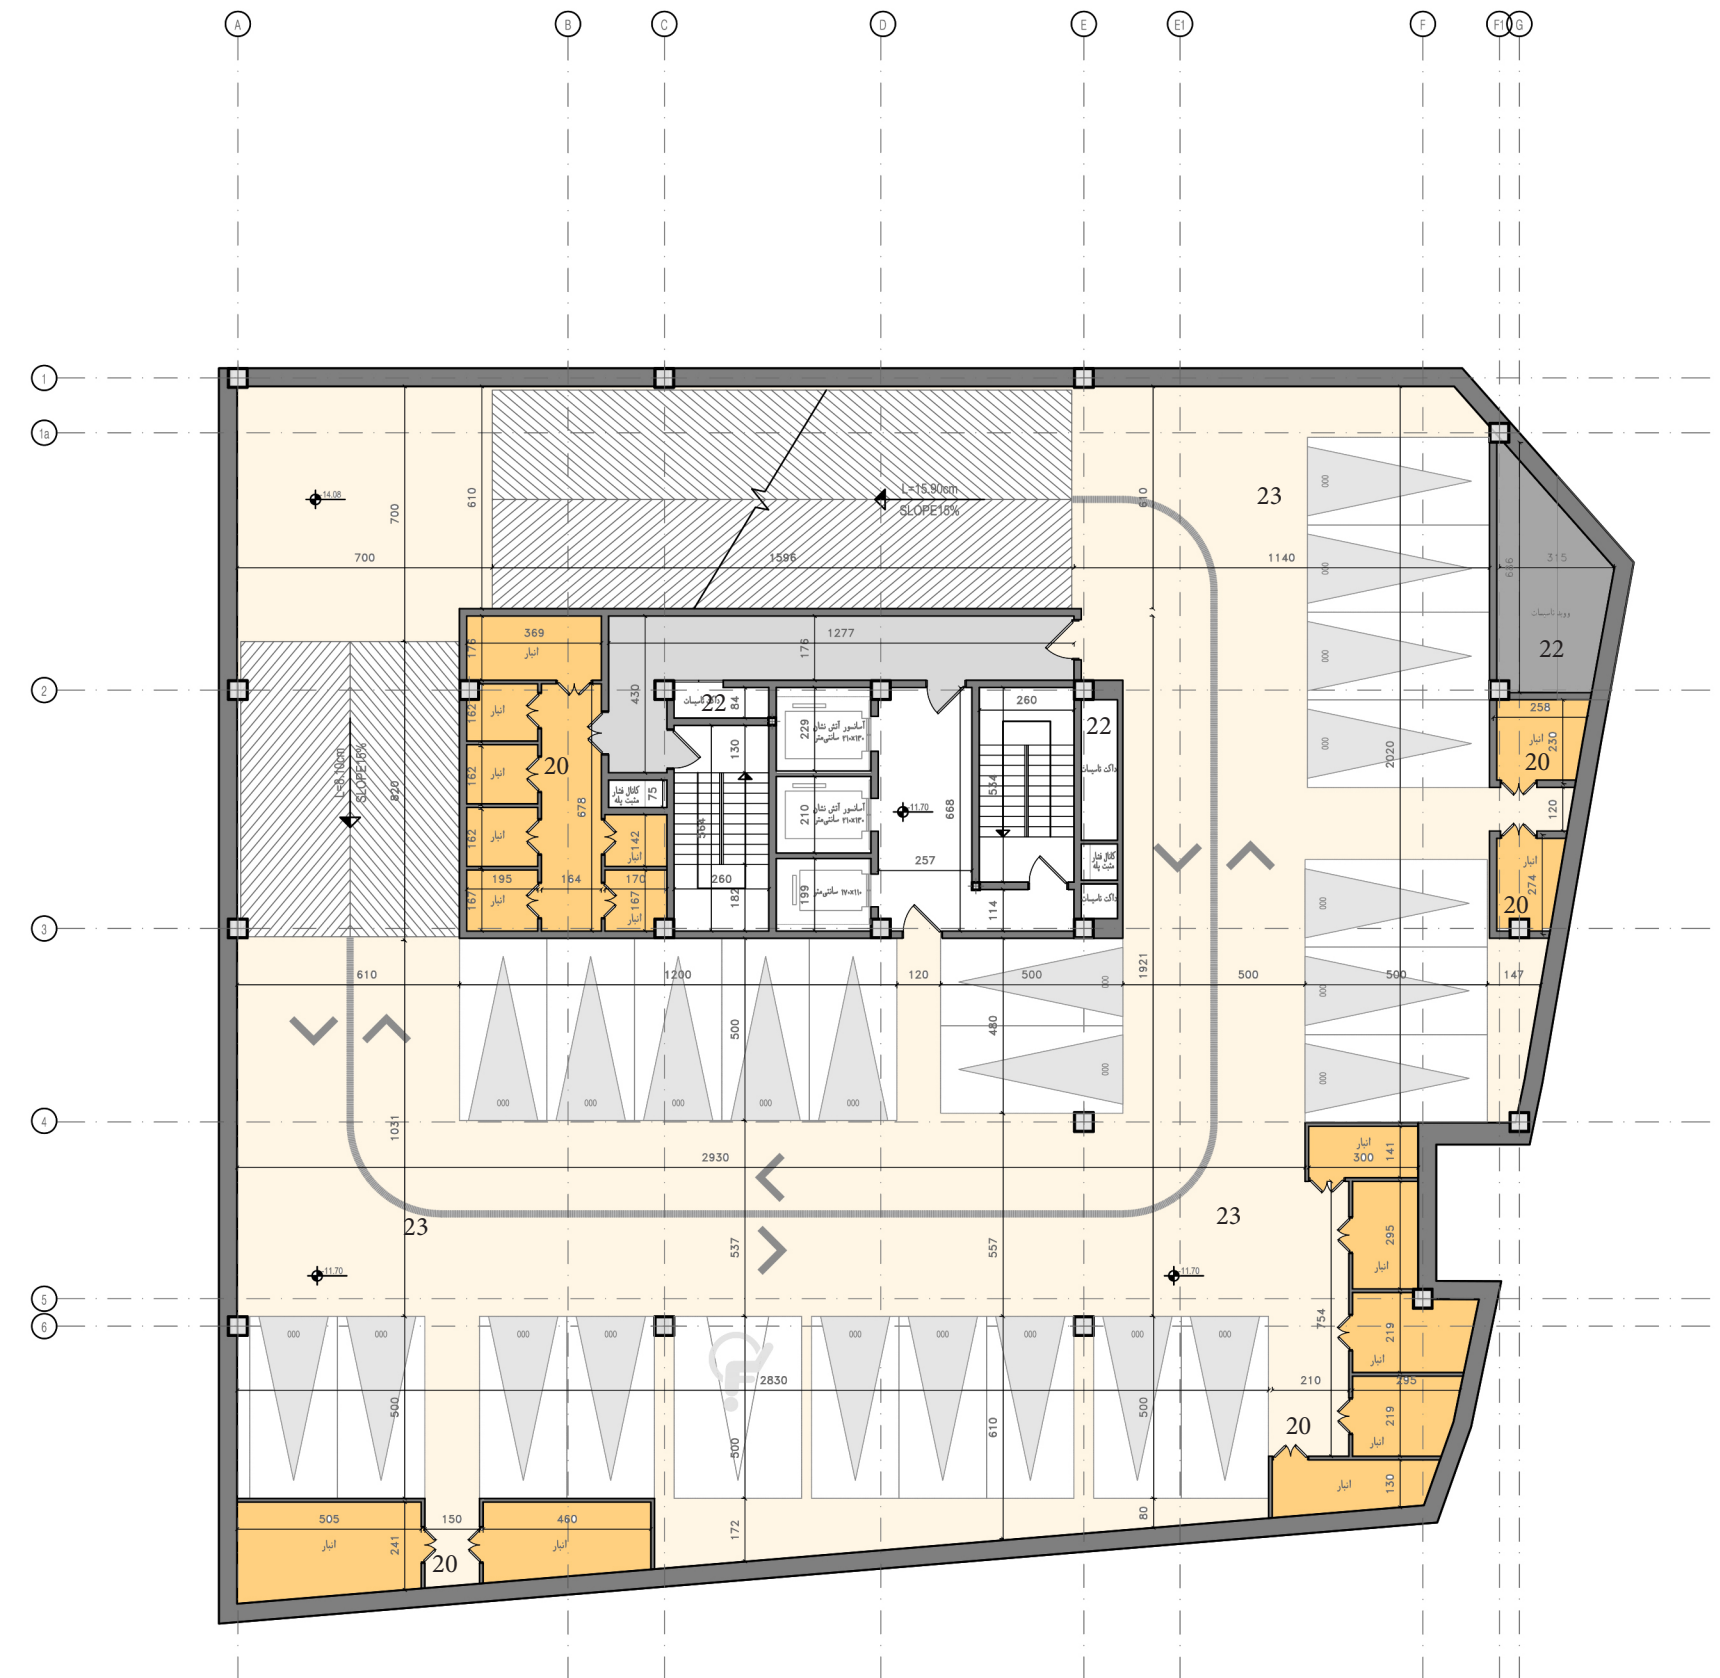

- 1. Entrance
- 2. Lobby
- 3. Party Room
- 4. Gym
- 5. Game Room
- 6. Meeting Room
- 7. Management
- 8 . Cinema
- 9. Fire fighters Room
- 10. Living Room
- 11. Kitchen
- 12. Master Bedroom
- 13. Bedroom
- 14. W.C
- 15. Bathroom
- 16. Laundry
- 17. Terrace
- 18. Pool
- 19. Ganitory
- 20. Storage**
- 21. Shooting
- 22. Mechanical Room**
- 23. parking**
- 24. Roof Garden


Scale 1:200

Arbab Residential Building

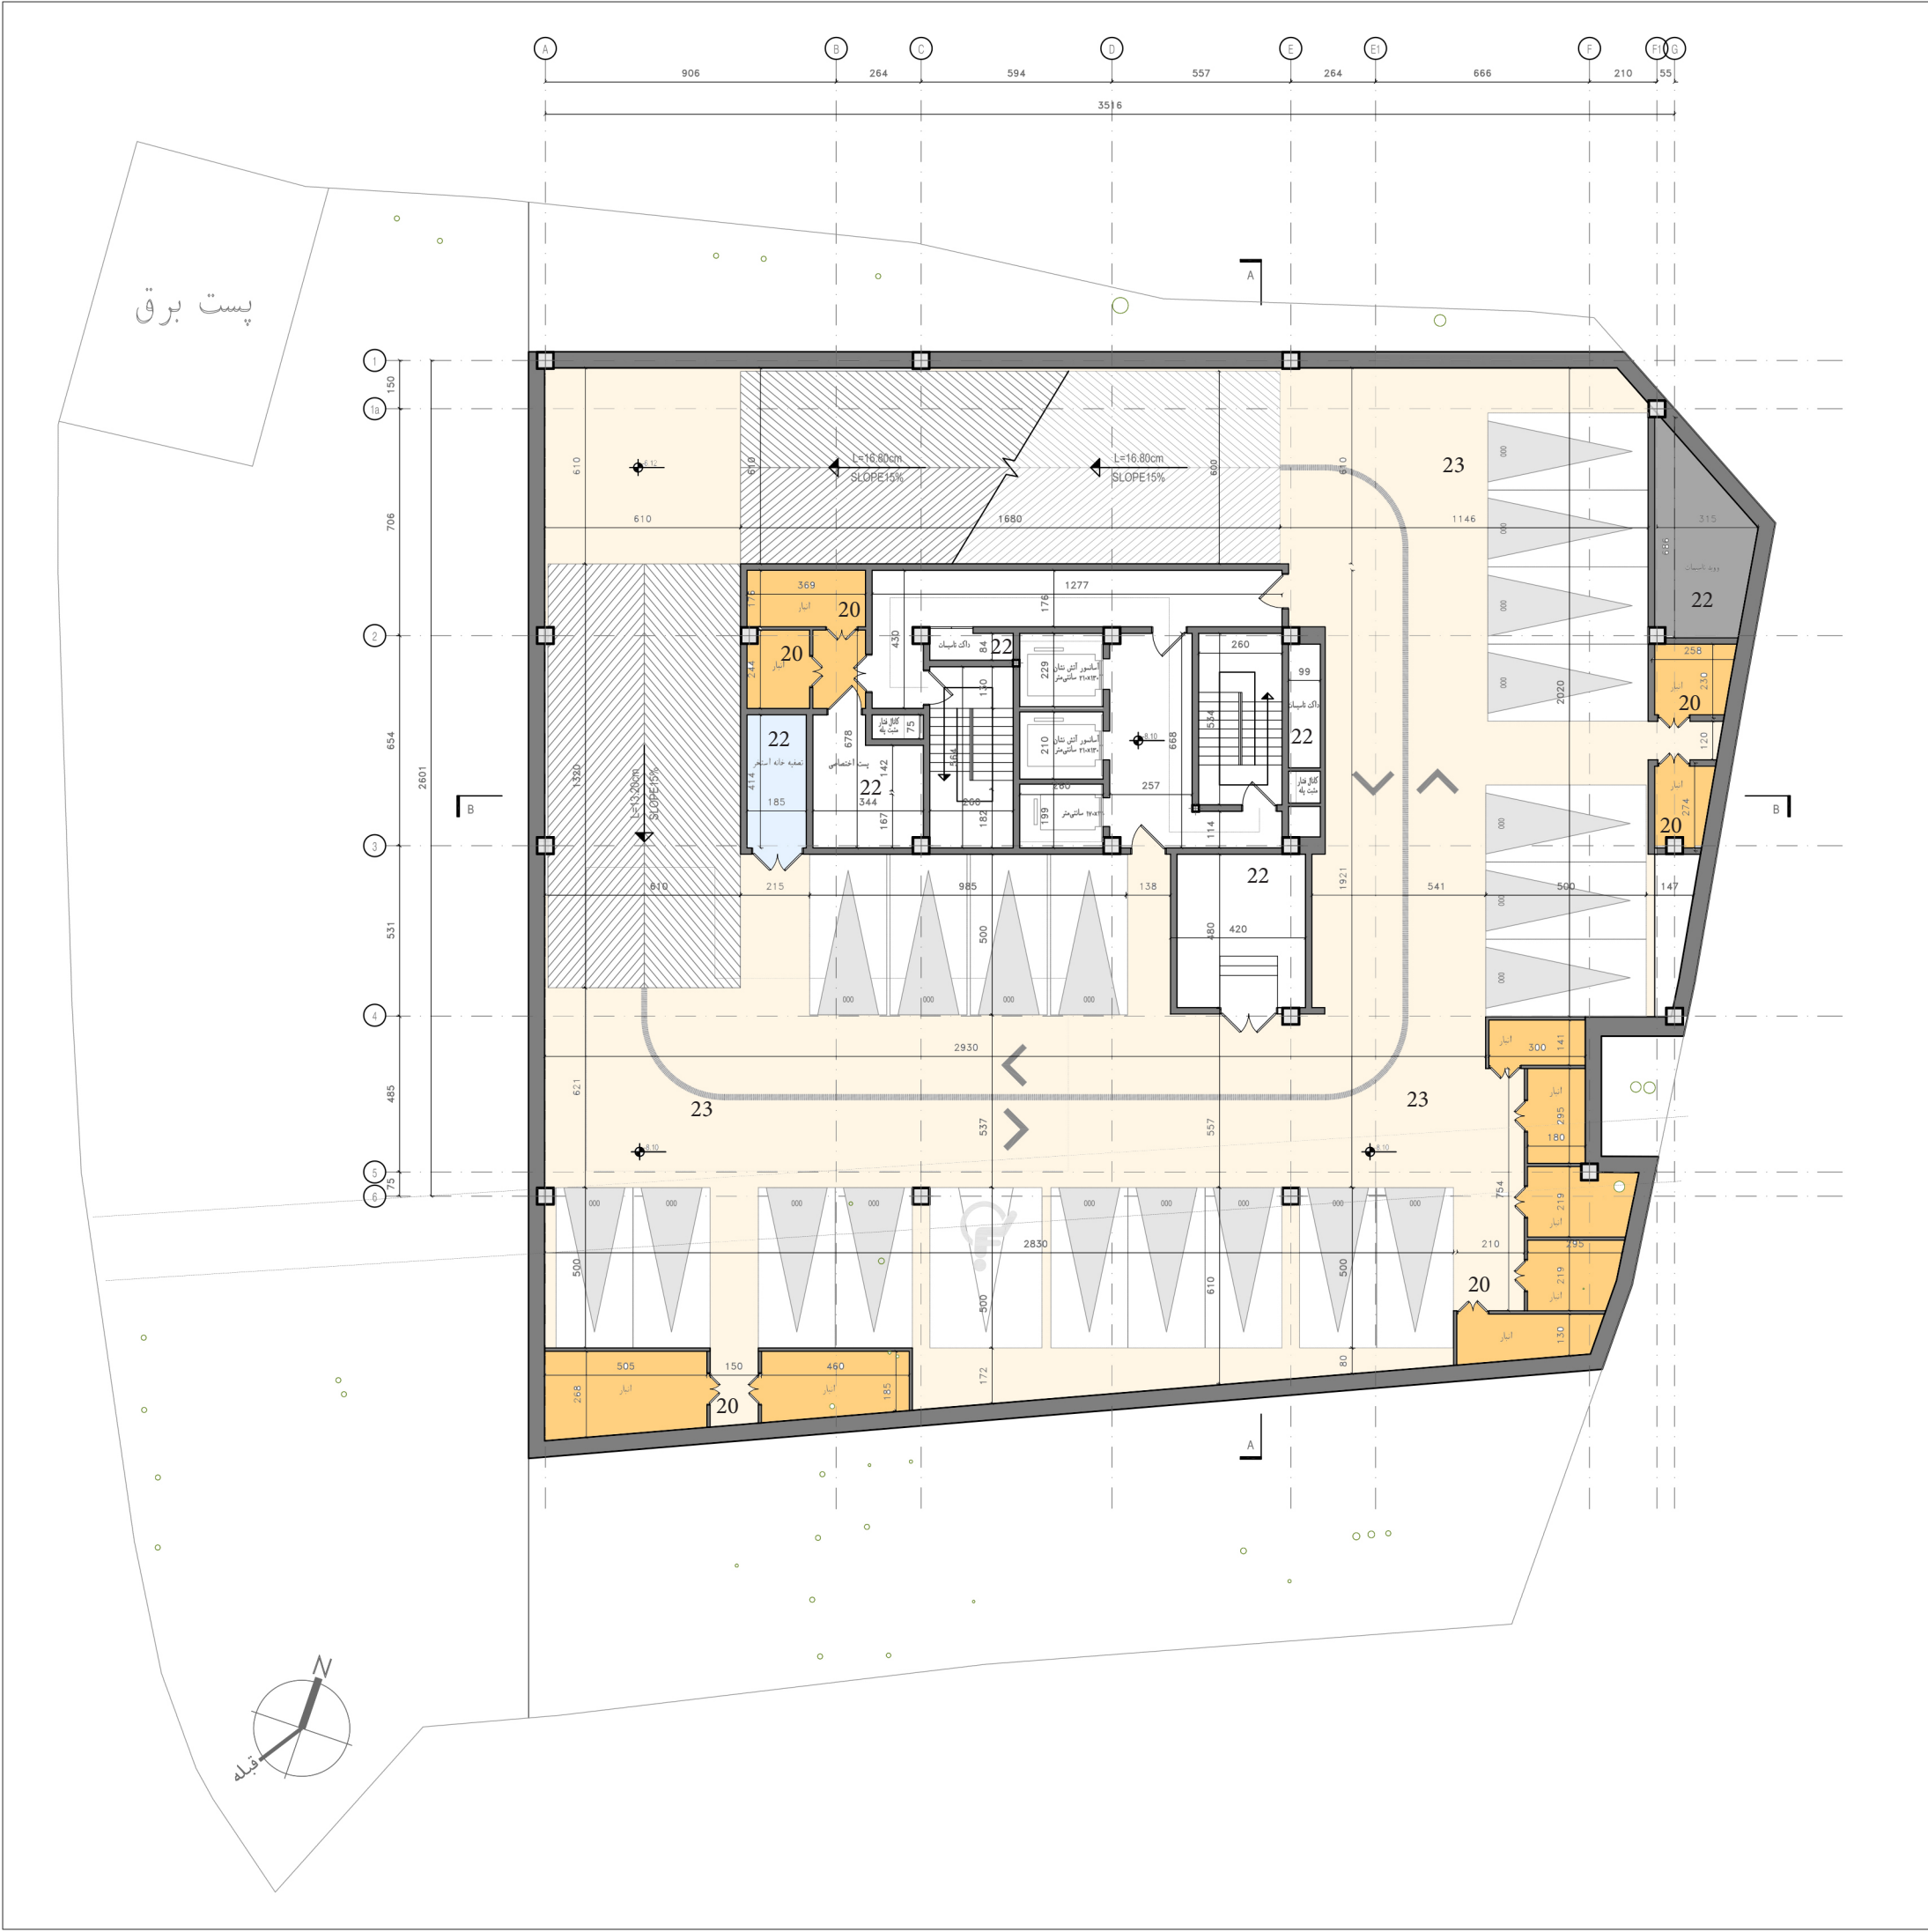

- 1. Entrance
- 2. Lobby
- 3. Party Room
- 4. Gym
- 5. Game Room
- 6. Meeting Room
- 7. Management
- 8 . Cinema
- 9. Fire fighters Room
- 10. Living Room
- 11. Kitchen
- 12. Master Bedroom
- 13. Bedroom
- 14. W.C
- 15. Bathroom
- 16. Laundry
- 17. Terrace
- 18. Pool
- 19. Ganitory
- 20. Storage
- 21. Shooting
- 22. Mechanical Room
- 23. parking
- 24. Roof Garden


Scale 1:200

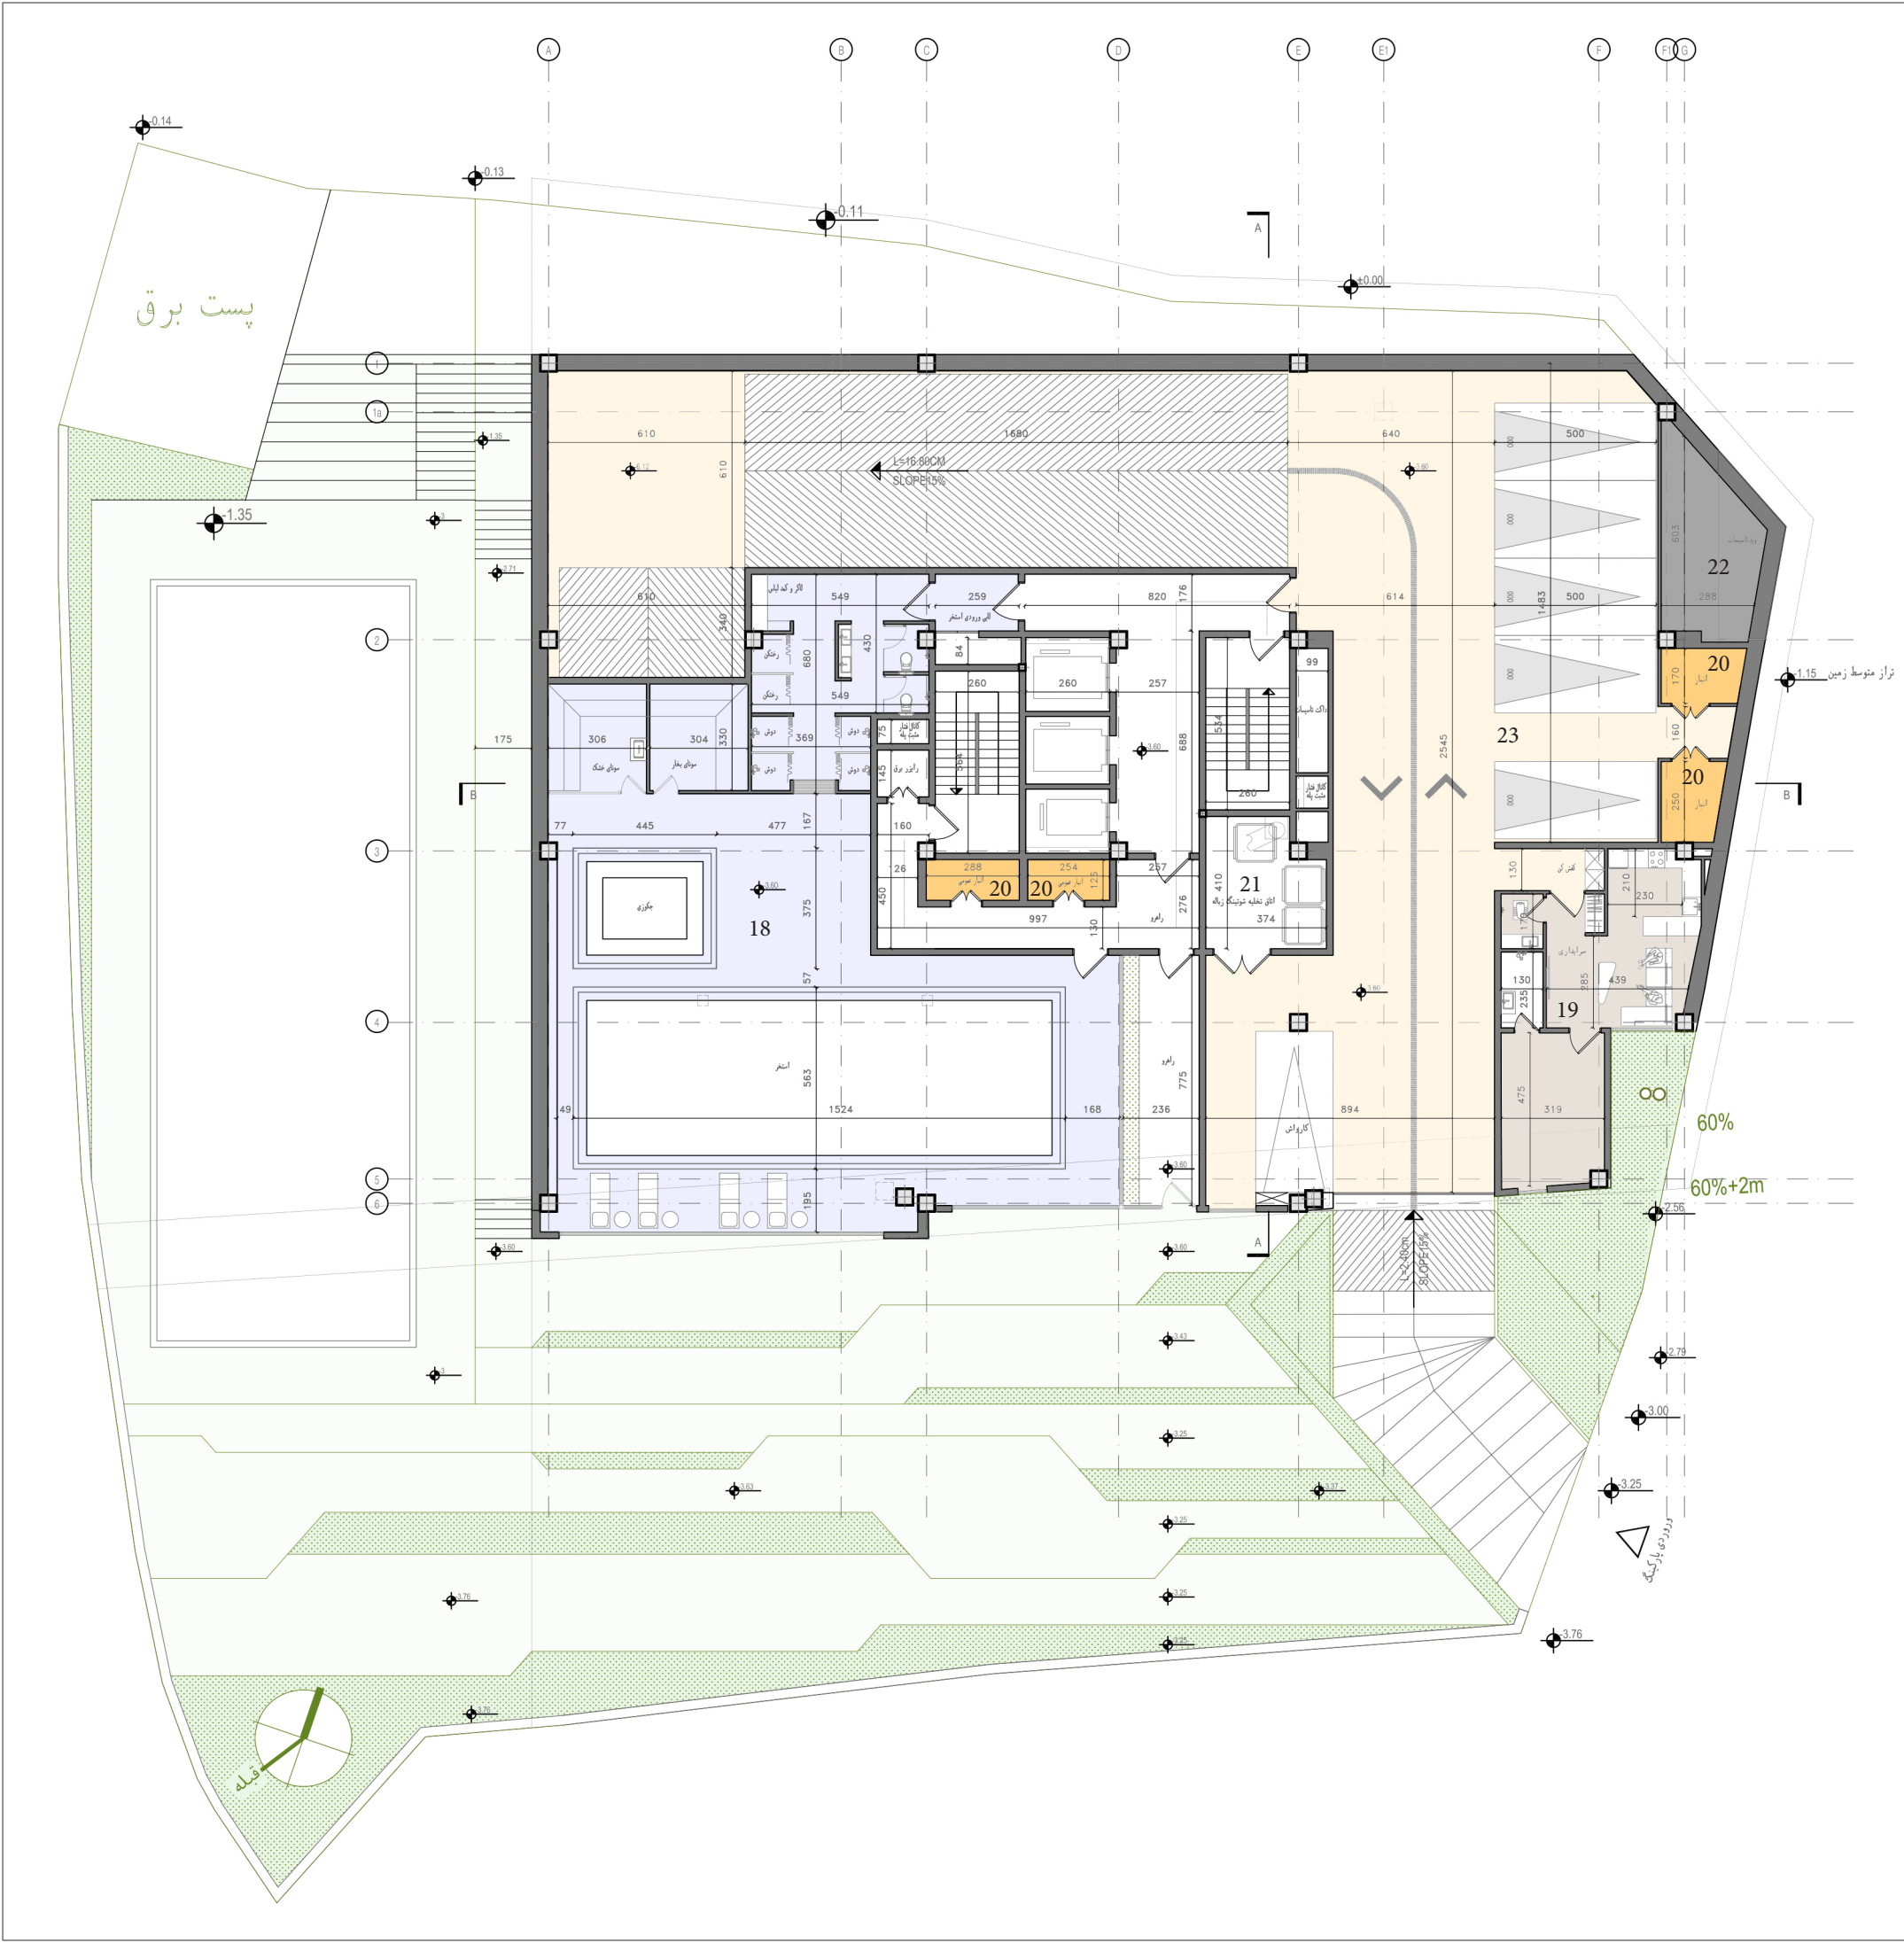

- 1. Entrance
- 2. Lobby
- 3. Party Room
- 4. Gym
- 5. Game Room
- 6. Meeting Room
- 7. Management
- 8 . Cinema
- 9. Fire fighters Room
- 10. Living Room
- 11. Kitchen
- 12. Master Bedroom
- 13. Bedroom
- 14. W.C
- 15. Bathroom
- 16. Laundry
- 17. Terrace
- 18. Pool
- 19. Ganitory
- 20. Storage
- 21. Shooting
- 22. Mechanical Room
- 23. parking
- 24. Roof Garden

Scale 1:200

Arbab Residential Building

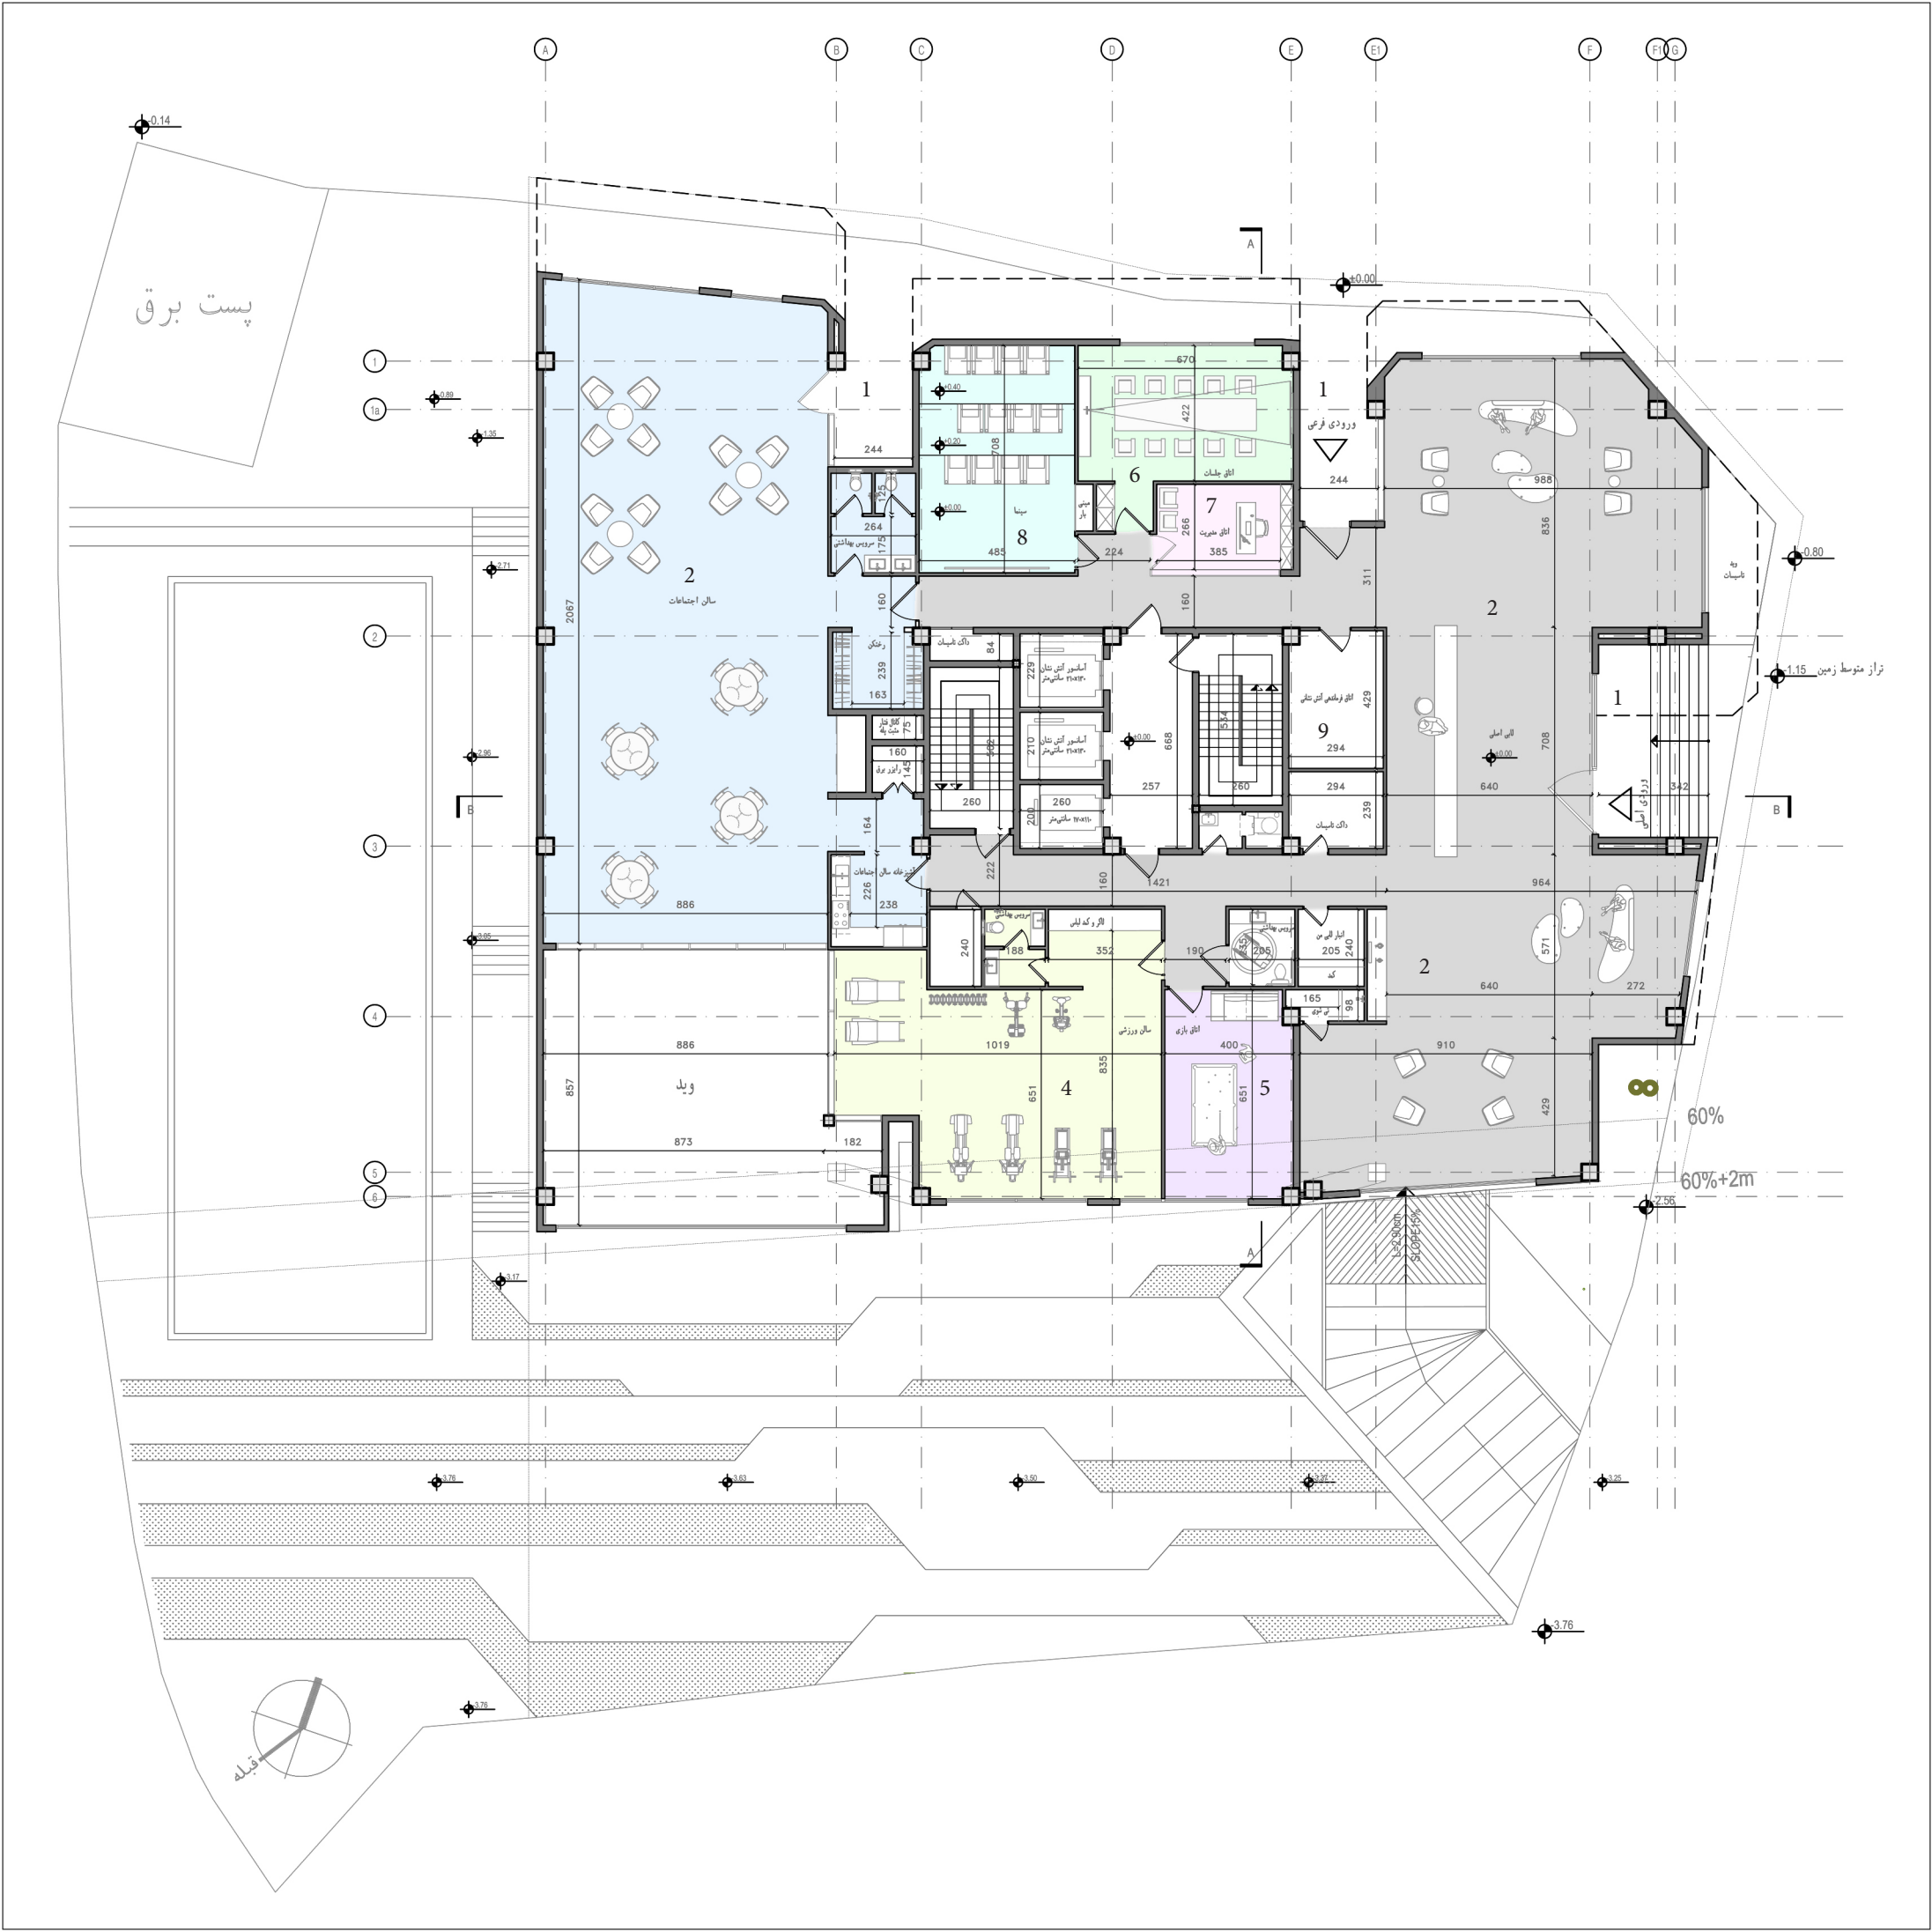

- Scale 1:200

Arbab Residential Building



- 1. Entrance
- 2. Lobby
- 3. Party Room
- 4. Gym
- 5. Game Room
- 6. Meeting Room
- 7. Management
- 8 . Cinema
- 9. Fire fighters Room
- 10. Living Room
- 11. Kitchen
- 12. Master Bedroom
- 13. Bedroom
- 14. W.C
- 15. Bathroom
- 16. Laundry
- 17. Terrace
- 18. Pool
- 19. Ganitory
- 20. Storage
- 21. Shooting
- 22. Mechanical Room
- 23. parking
- 24. Roof Garden

Scale 1:200




- 1. Entrance
- 2. Lobby
- 3. Party Room
- 4. Gym
- 5. Game Room
- 6. Meeting Room
- 7. Management
- 8 . Cinema
- 9. Fire fighters Room
- 10. Living Room
- 11. Kitchen
- 12. Master Bedroom
- 13. Bedroom
- 14. W.C
- 15. Bathroom
- 16. Laundry
- 17. Terrace
- 18. Pool
- 19. Ganitory
- 20. Storage
- 21. Shooting
- 22. Mechanical Room
- 23. parking
- 24. Roof Garden

Scale 1:200

Arbab Residential Building





- Scale 1:200

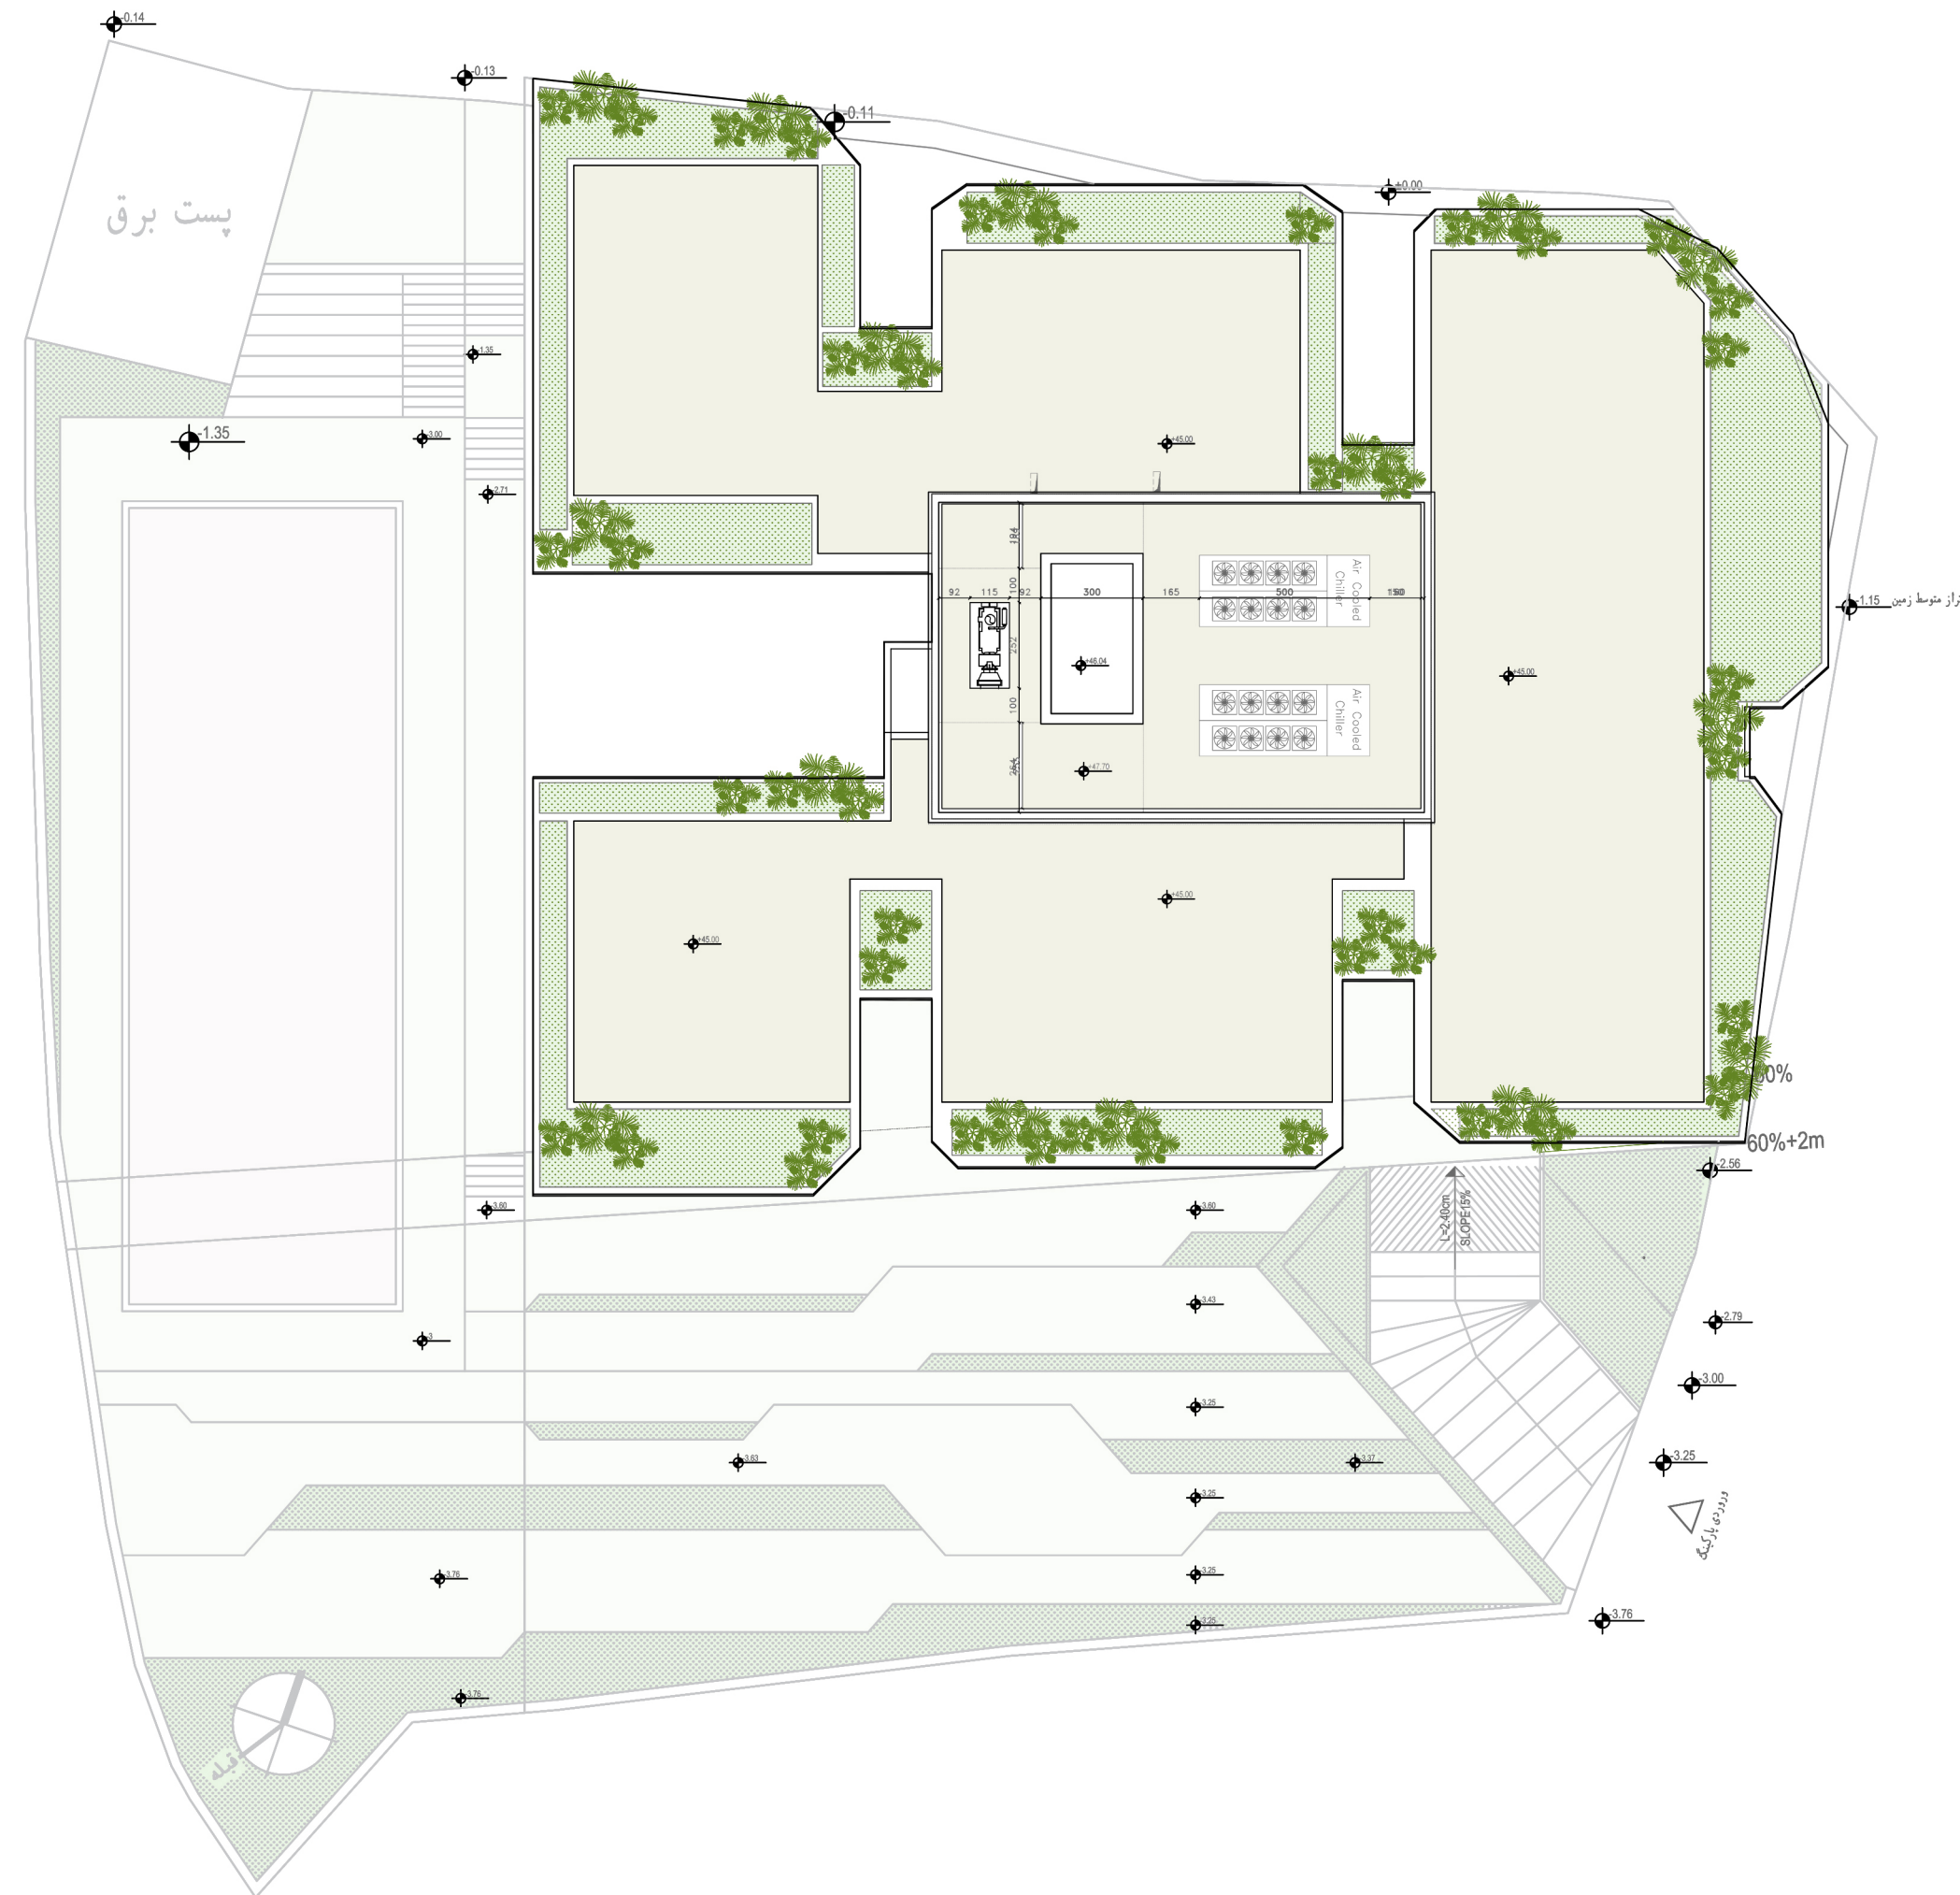

Interior Views


Look and Feel

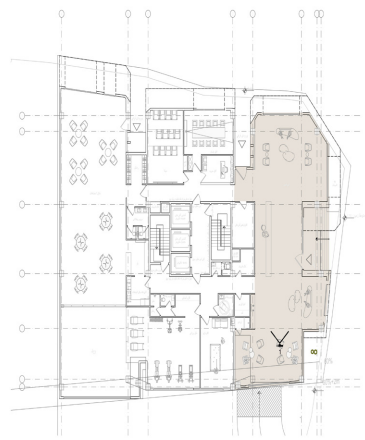

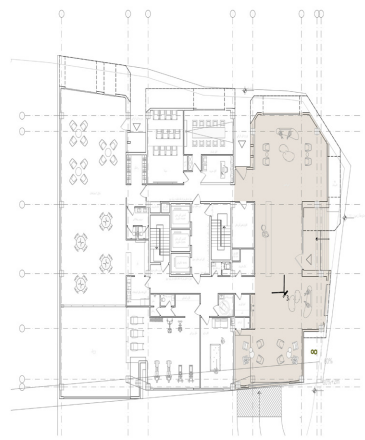


Arbab Residential Building



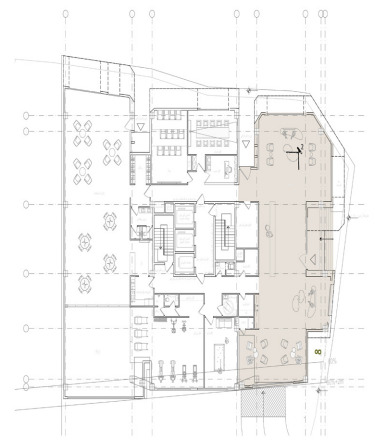


Arbab Residential Building




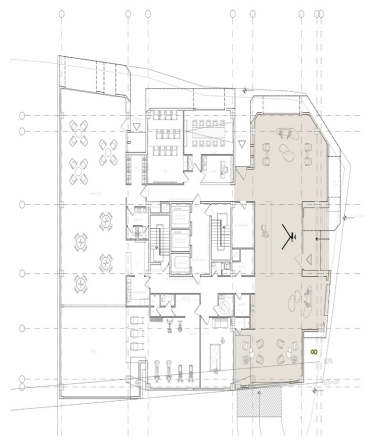

Arbab Residential Building




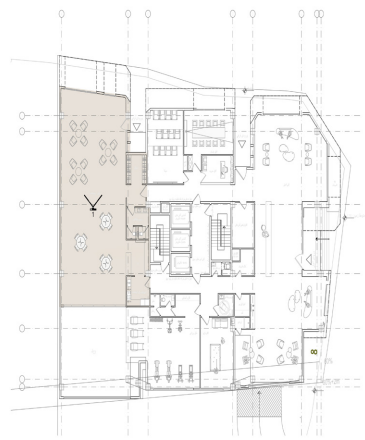

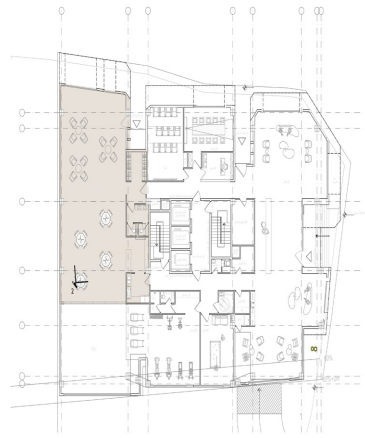


Arbab Residential Building



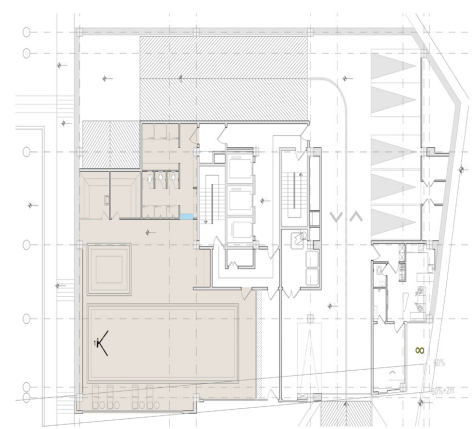


Arbab Residential Building



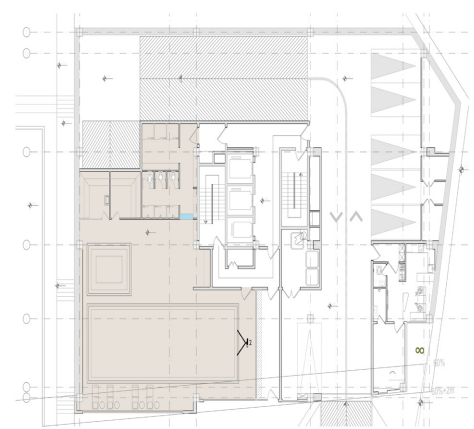


Arbab Residential Building




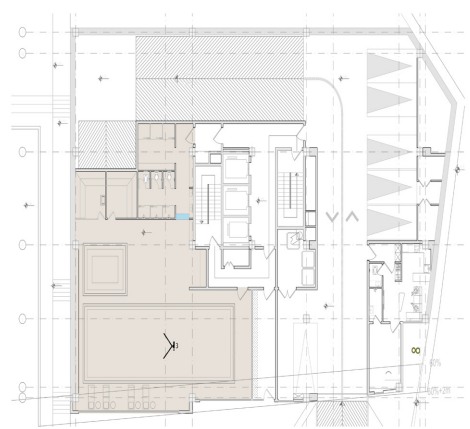

Arbab Residential Building




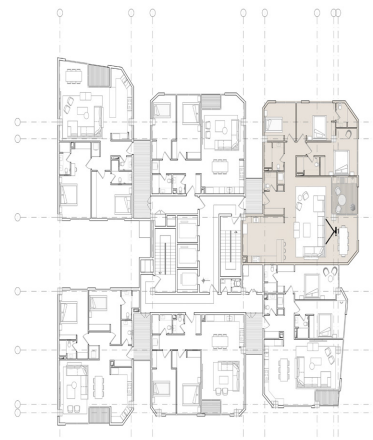

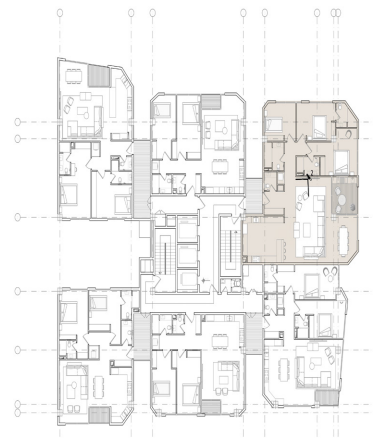


Arbab Residential Building



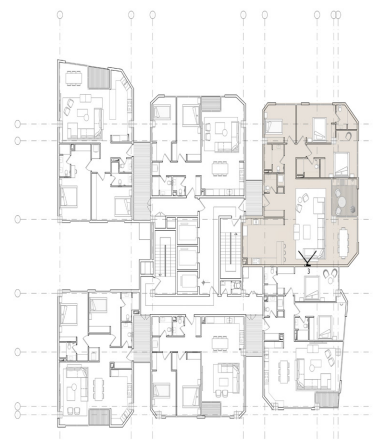


Arbab Residential Building



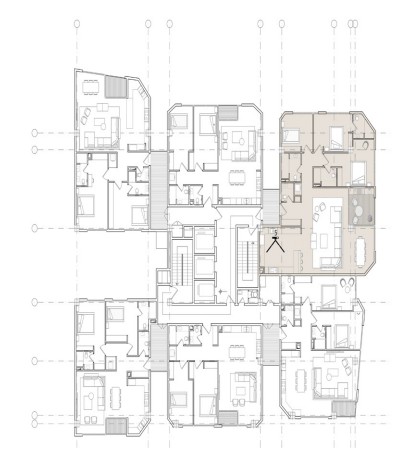

Arbab Residential Building



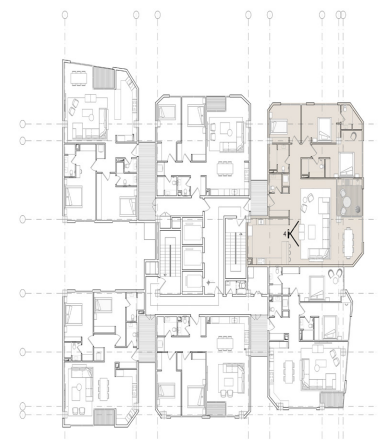

Arbab Residential Building



